STOJANOVICH FAMILY PARK

September 15, 2009

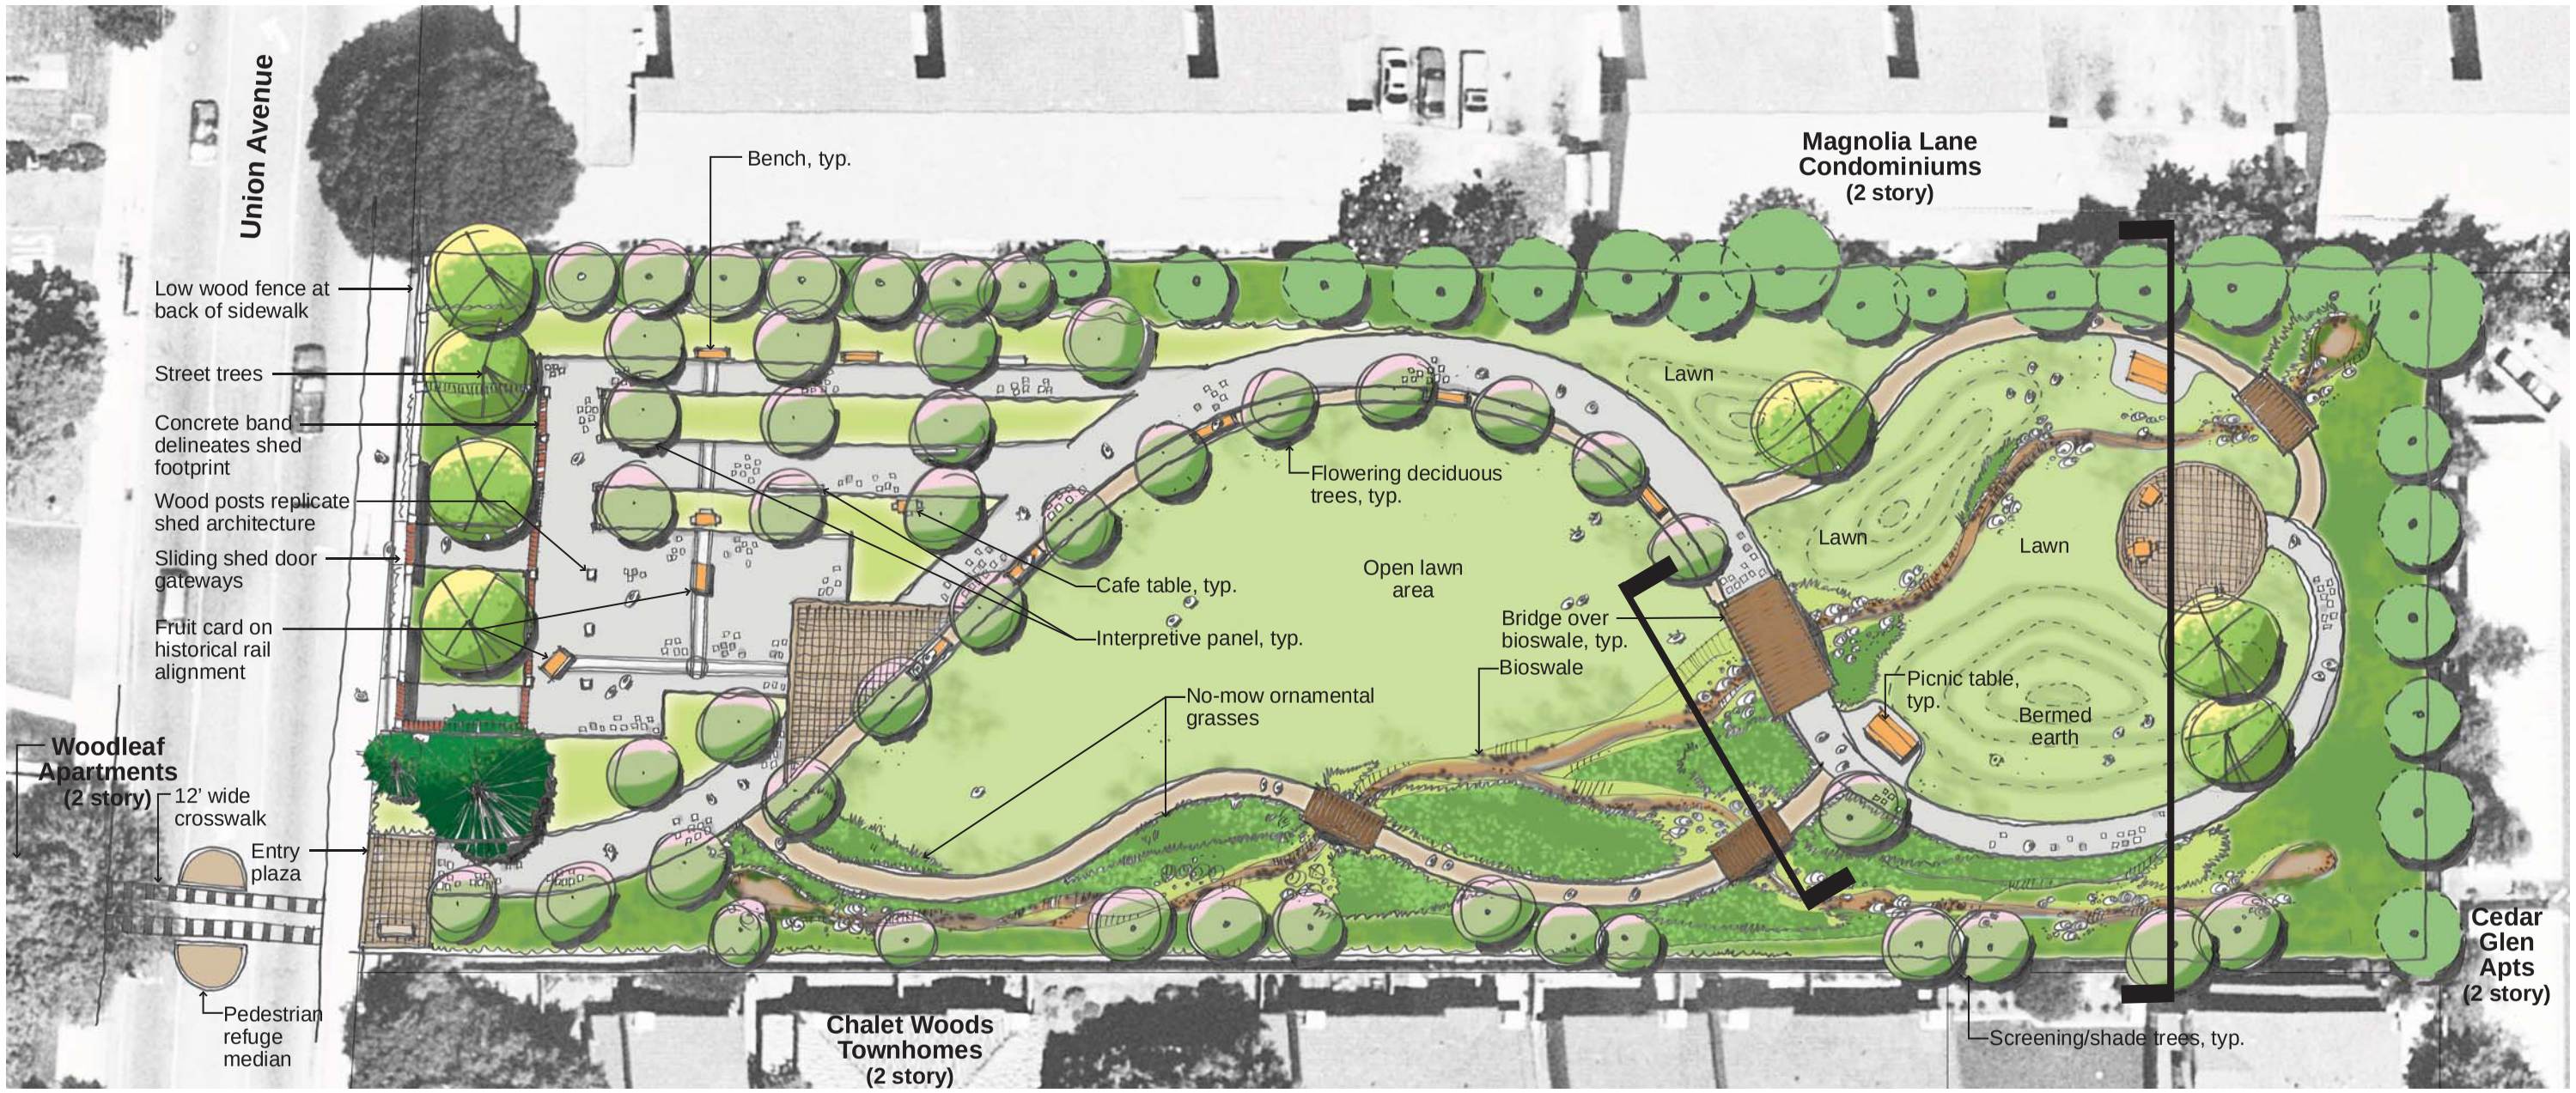

Callander Associates

Landscape Architecture
Park and Recreation Design
Neighborhood Parks

09016 Stojanovich Family Park ©copyrighted 2009 Callander Associates Landscape Architecture, Inc.

Alternative 1

0 5' 10' 20'